



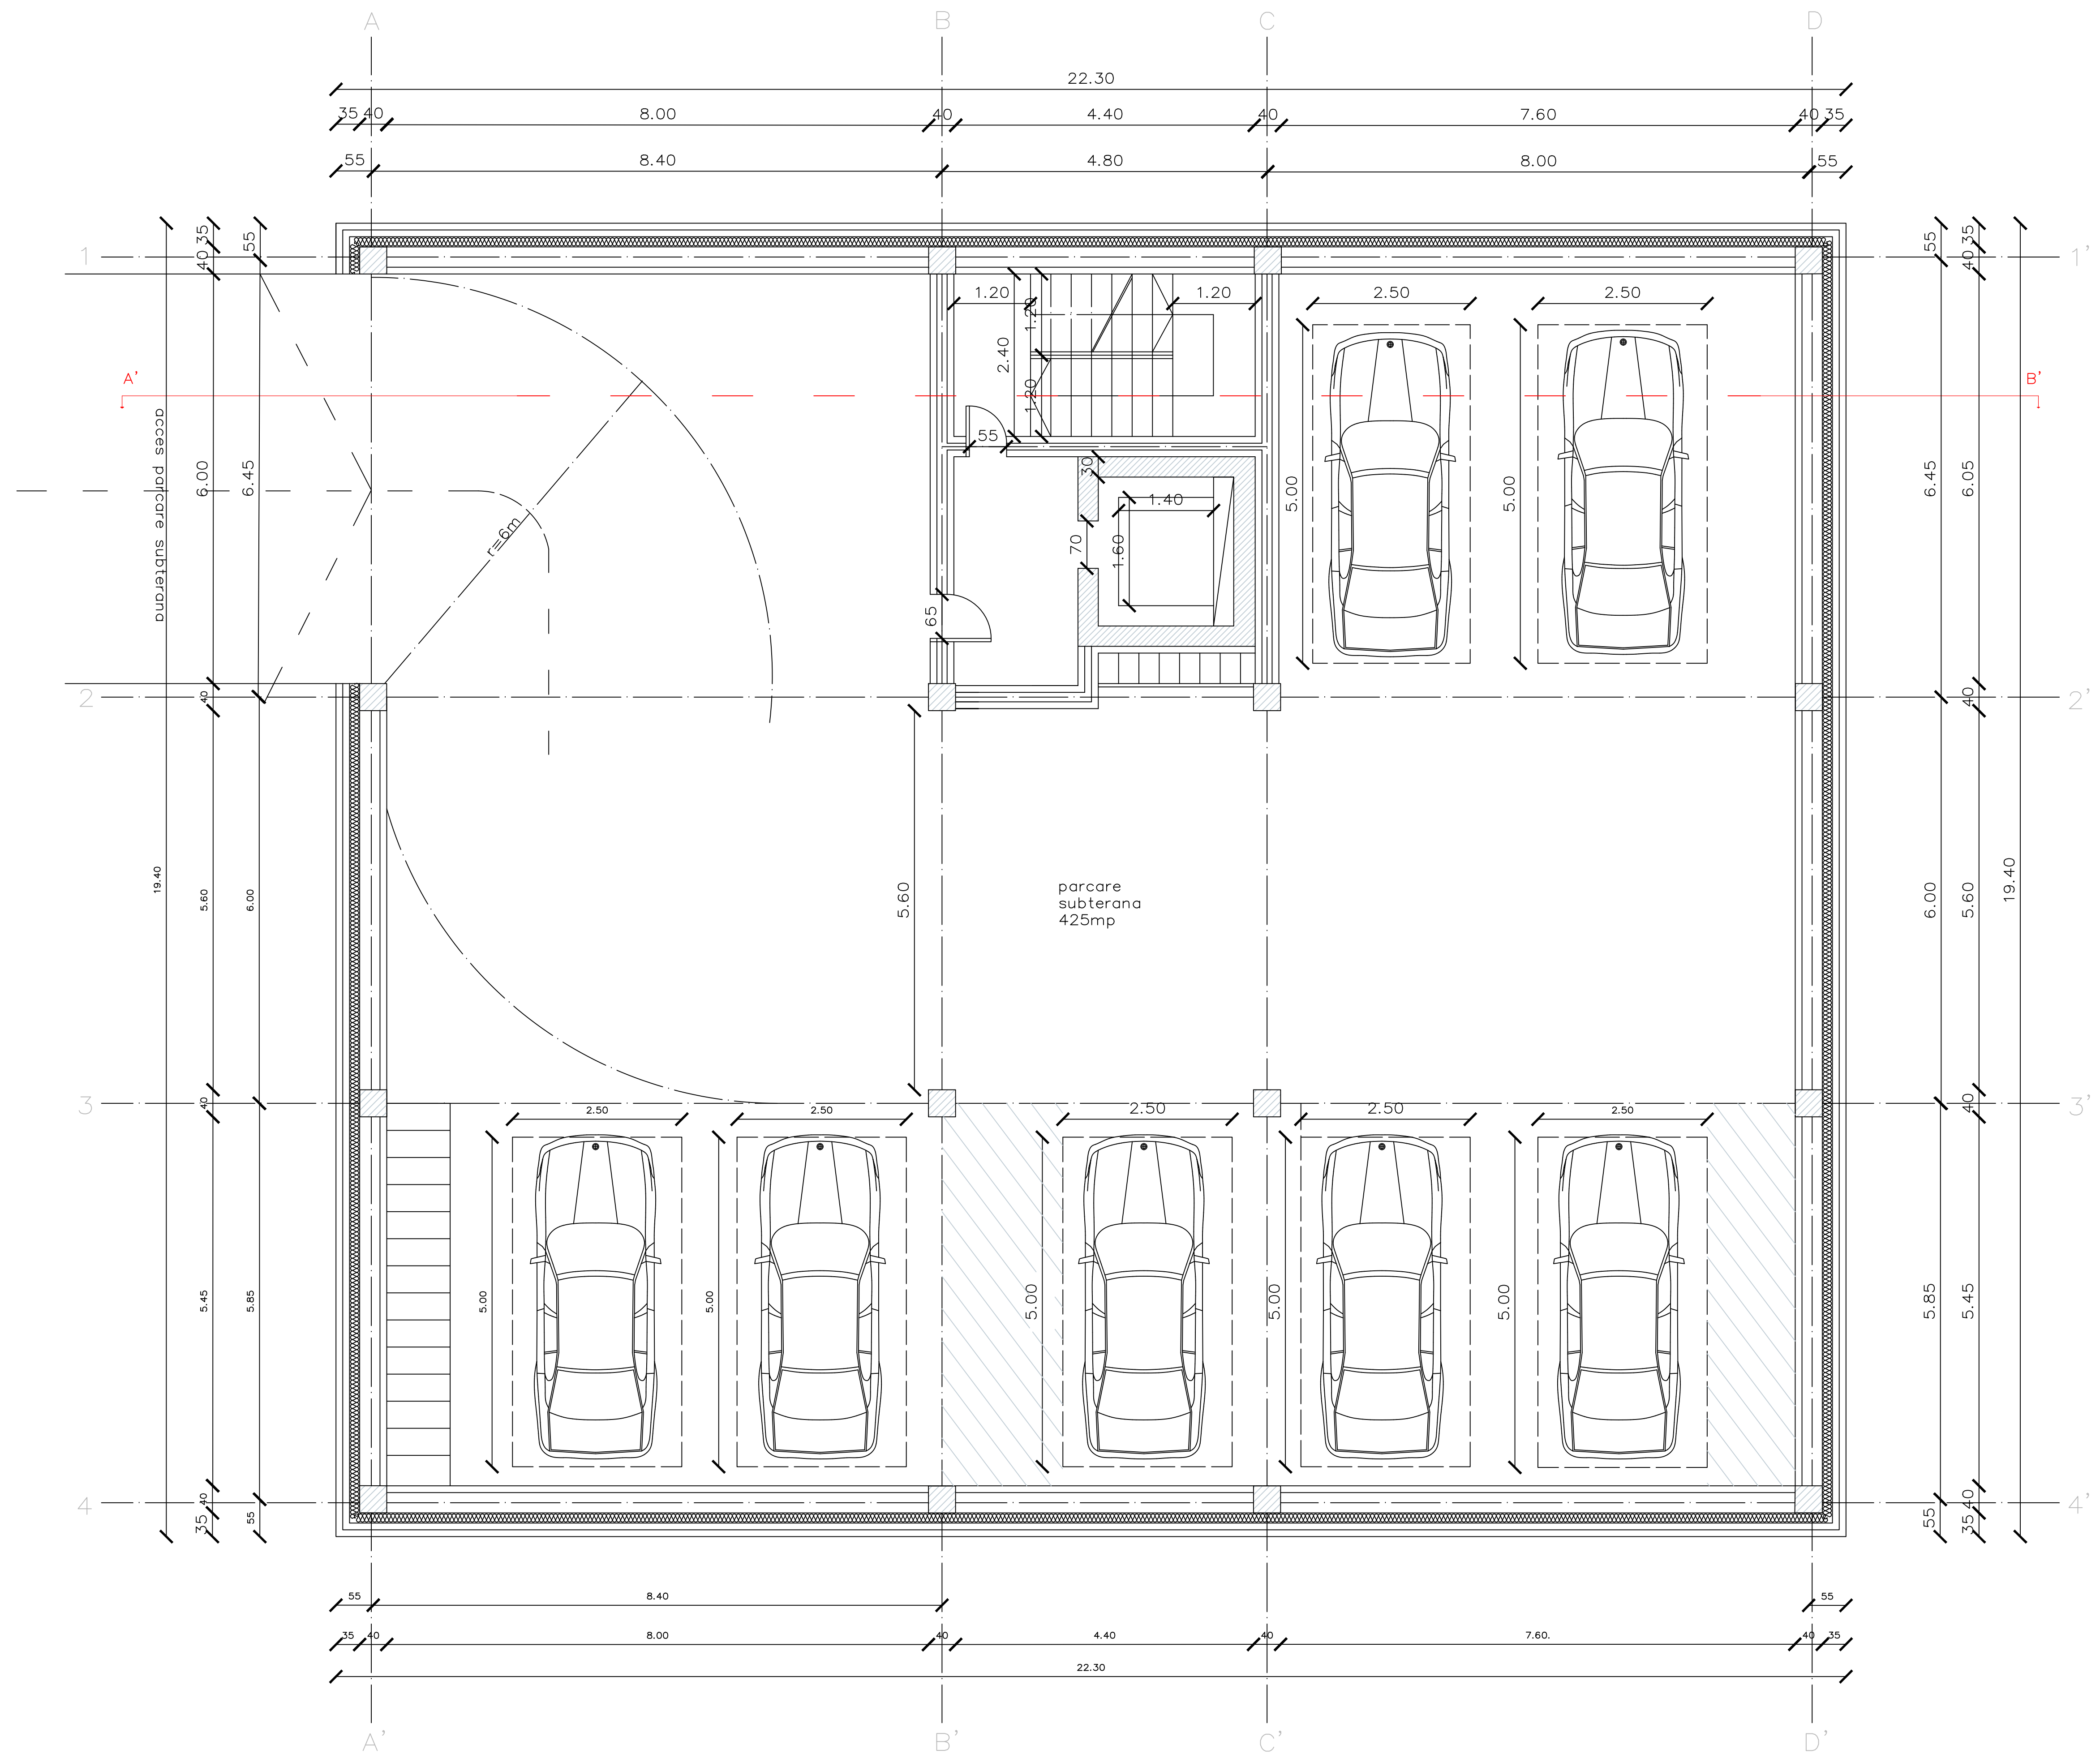


nr. ord.	zone utile	supr. utila/mp
1.	parcare supratrana	49.30mp
2.	hol acces pr.	46.30mp
3.	b. administrativ	16.20mp
4.	hol acces	10.70mp
5.	cafenea	65.40mp
6.	b. administrativ	8.40mp
7.	depozit	14.90mp
8.	gr. sanitar	8.40mp
	total	219.60mp

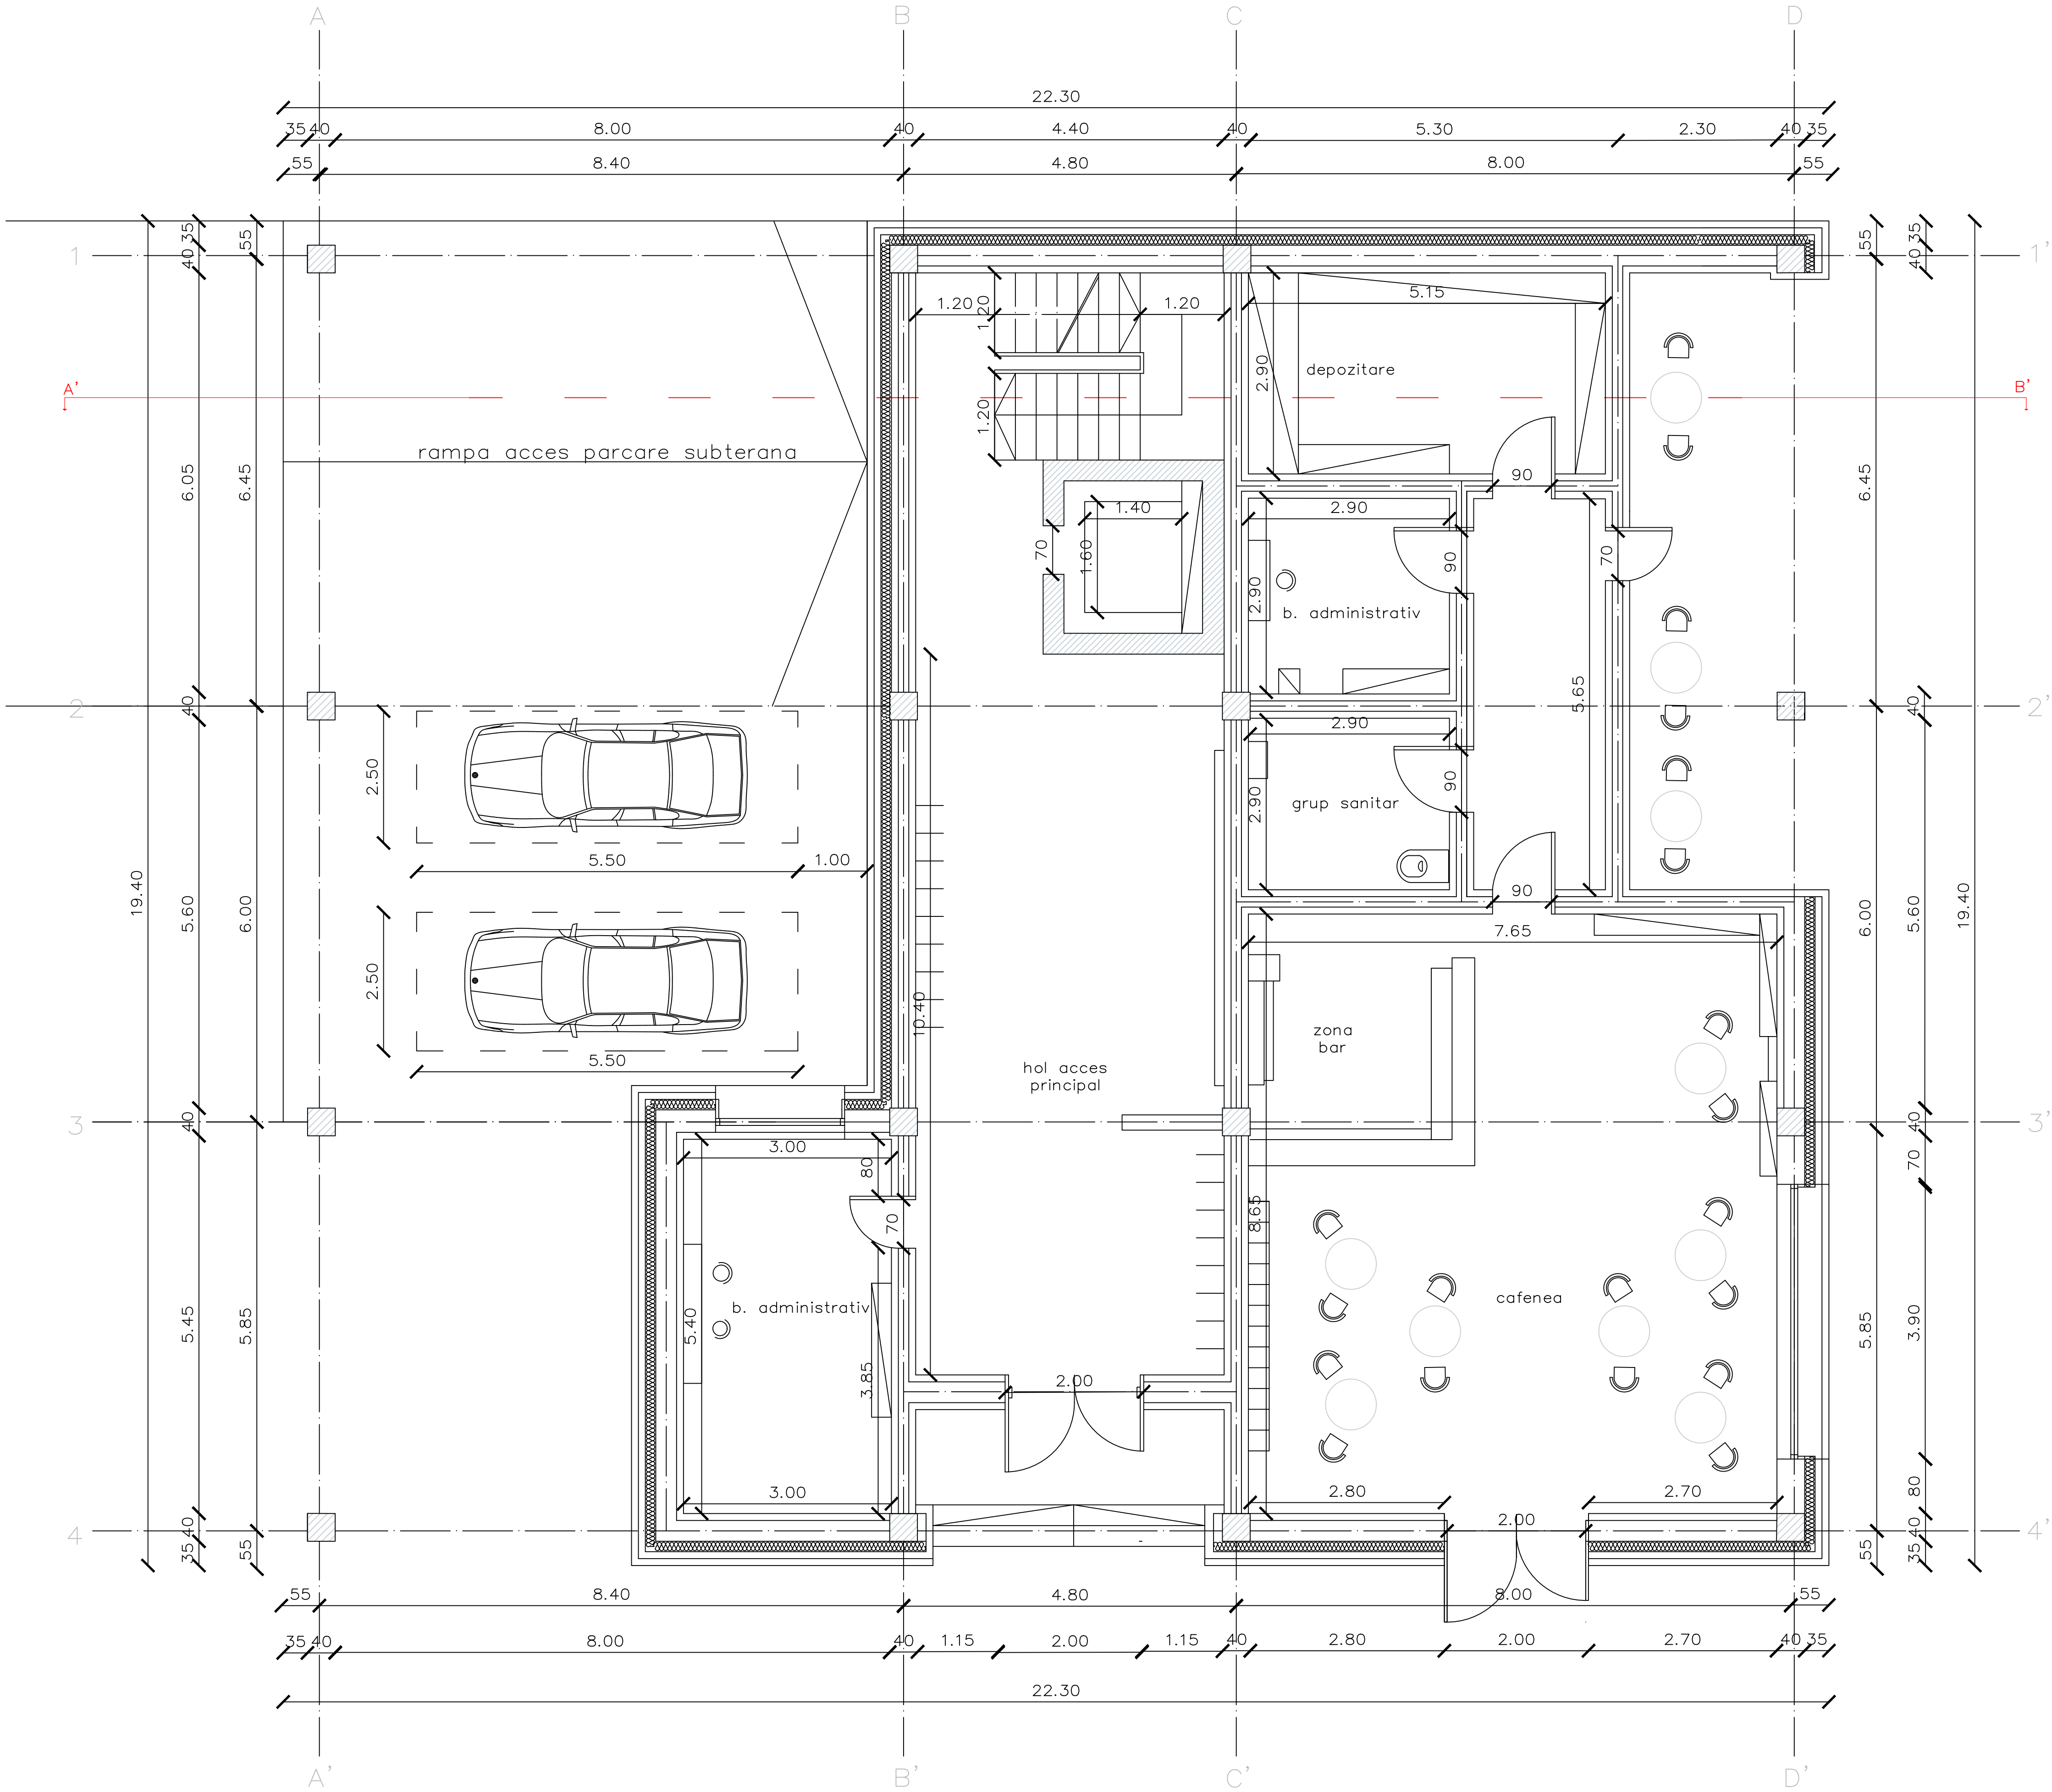


SCARA 1/50	parter
NUME	danila mara


nr. ord.	zone utile	supr. utila/ mp
1.	vestibul	16.80mp
2.	dormitor	18.70mp
3.	baie	7.70mp
4.	dressing	7.70mp
5.	bucatarie	9.80mp
6.	dining	9.80mp
7.	living	26.55mp
8.	logie	14.00mp
	total	111.00mp

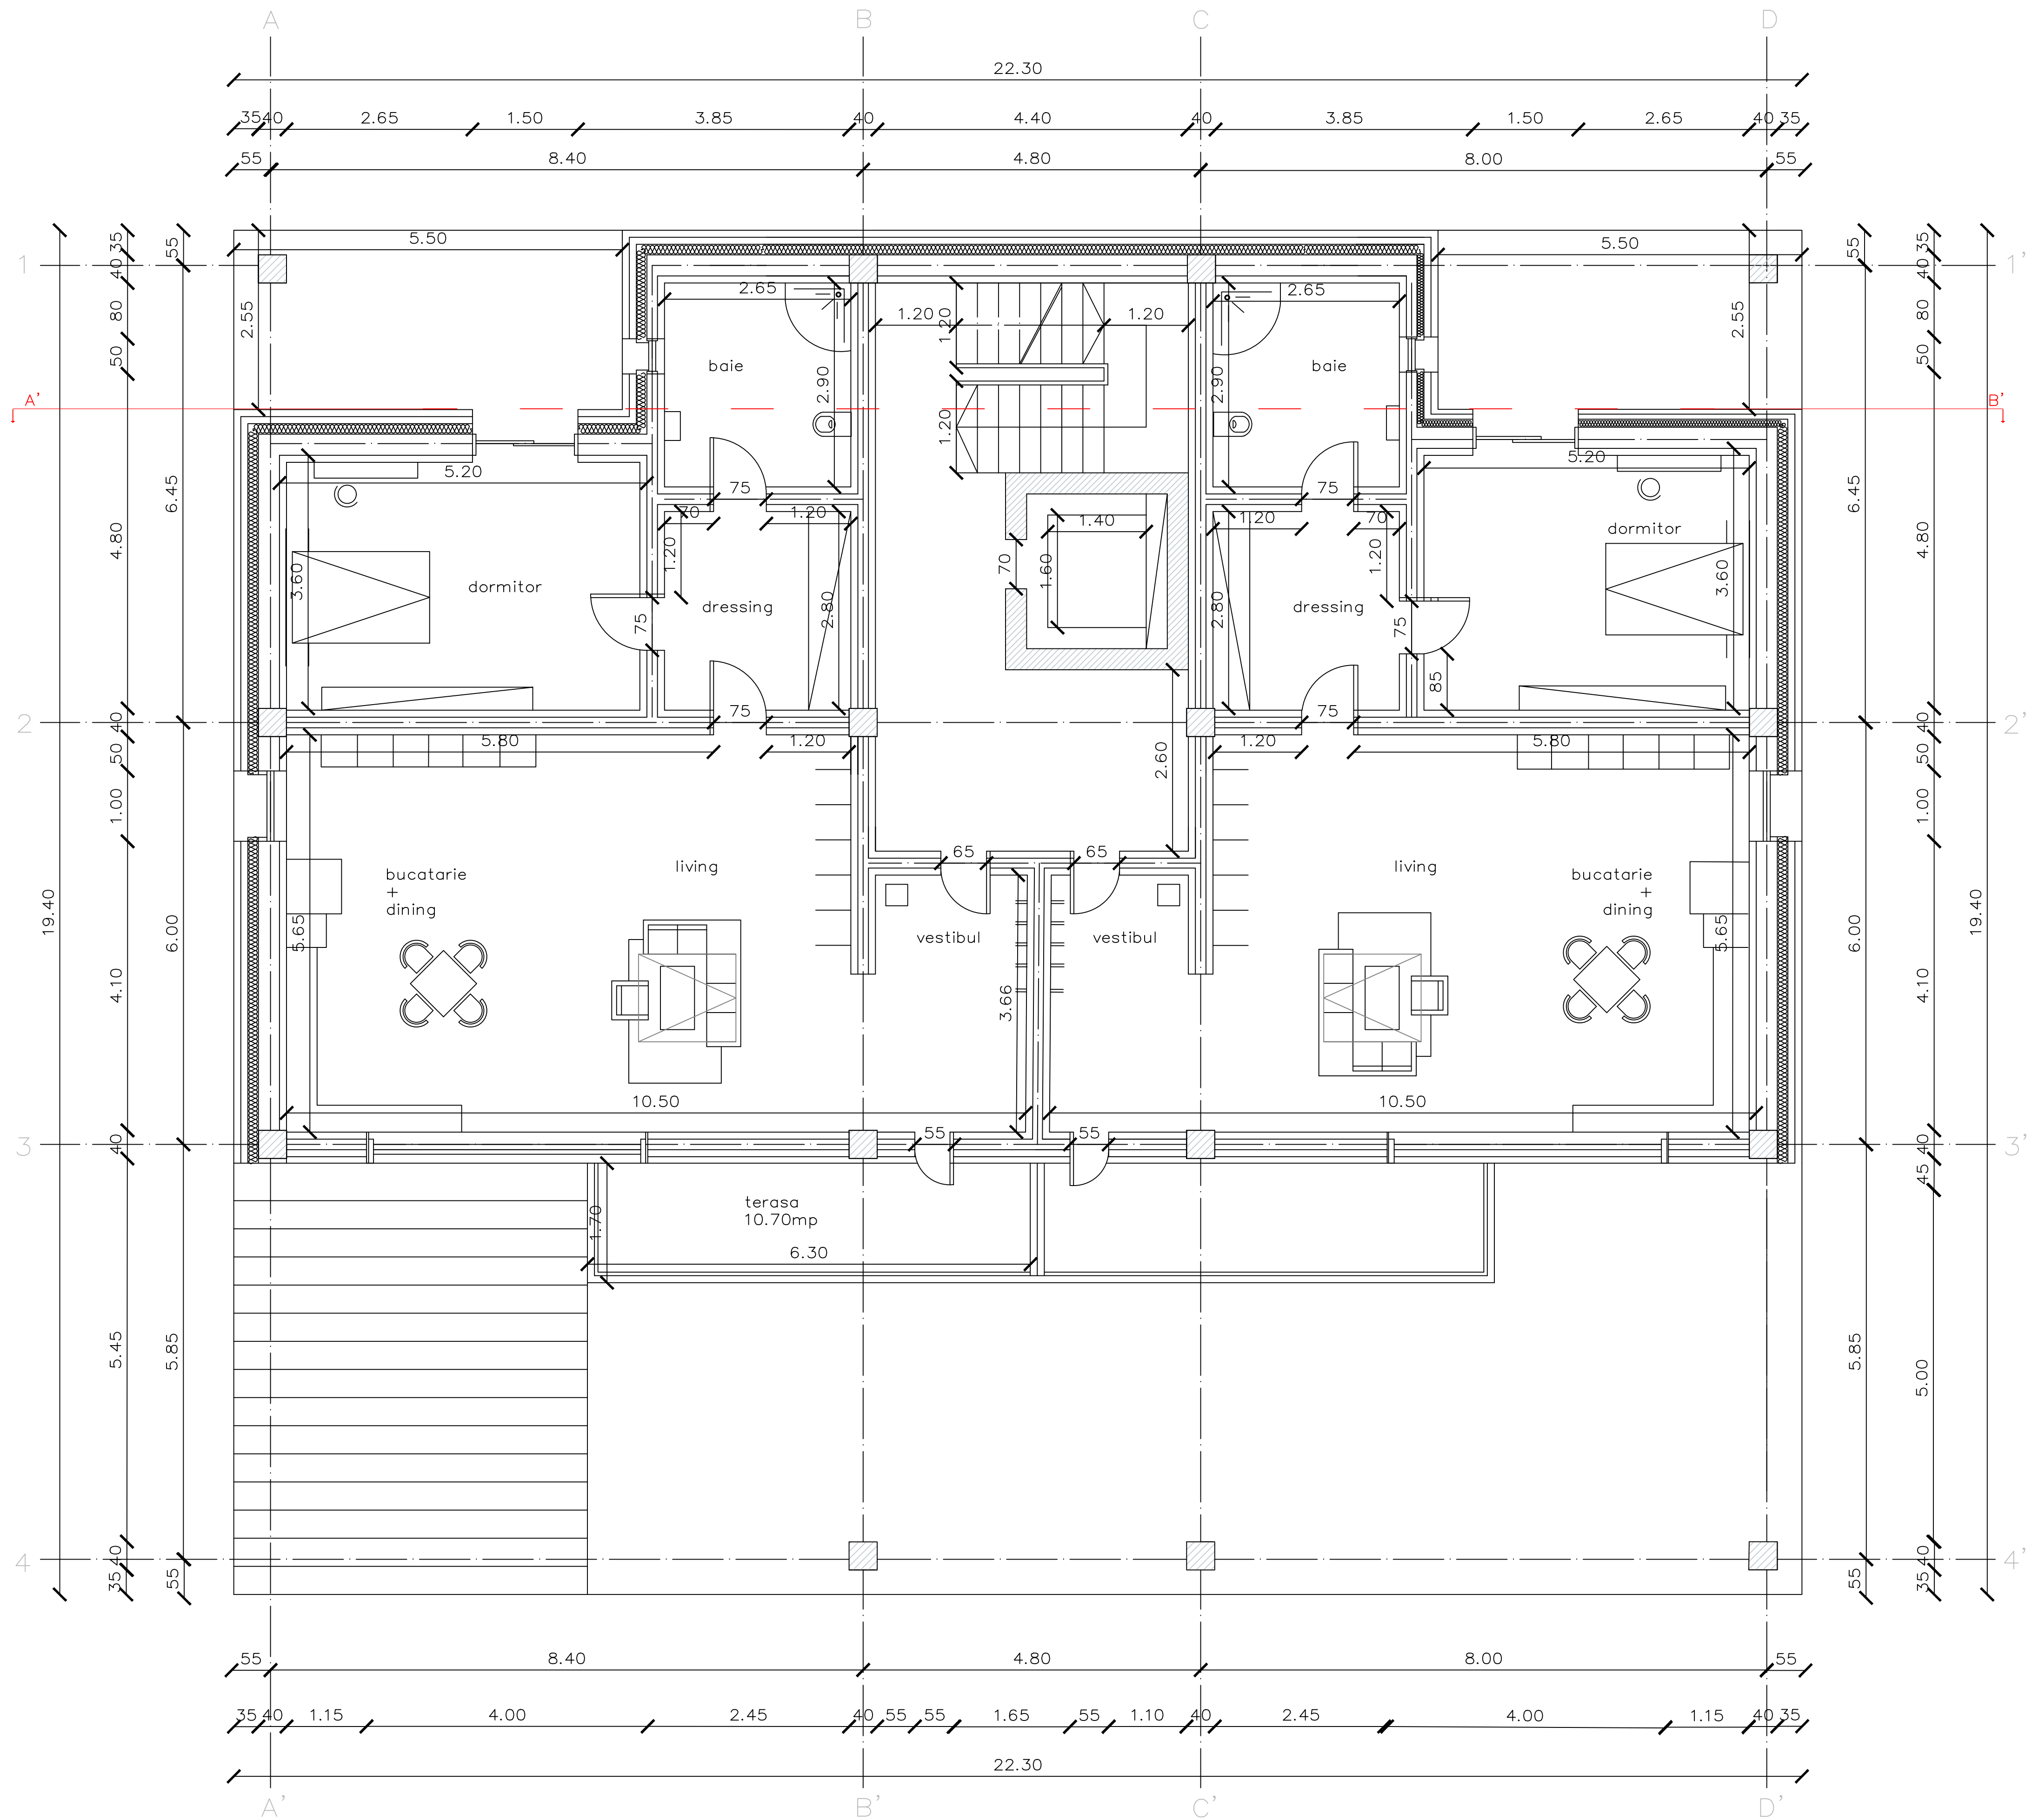


nr. ord.	zone utile	supr. utila/ mp	nr. ord.	zone utile	supr. utila/ mp
1.	vestibul	4.00mp	10.	dormitor	20.00mp
2.	dormitor	18.70mp	11.	baie	8.40mp
3.	baie	7.80mp	12.	bucatarie+dining	34.40mp
4.	dressing	7.80mp	13.	living	34.40mp
5.	bucatarie+dining	38.90mp	14.	logie	14.00mp
6.	vestibul	4.00mp	15.	logie	11.10mp
7.	dormitor	18.70mp		total	237.80mp
8.	baie	7.80mp			
9.	dressing	7.80mp			

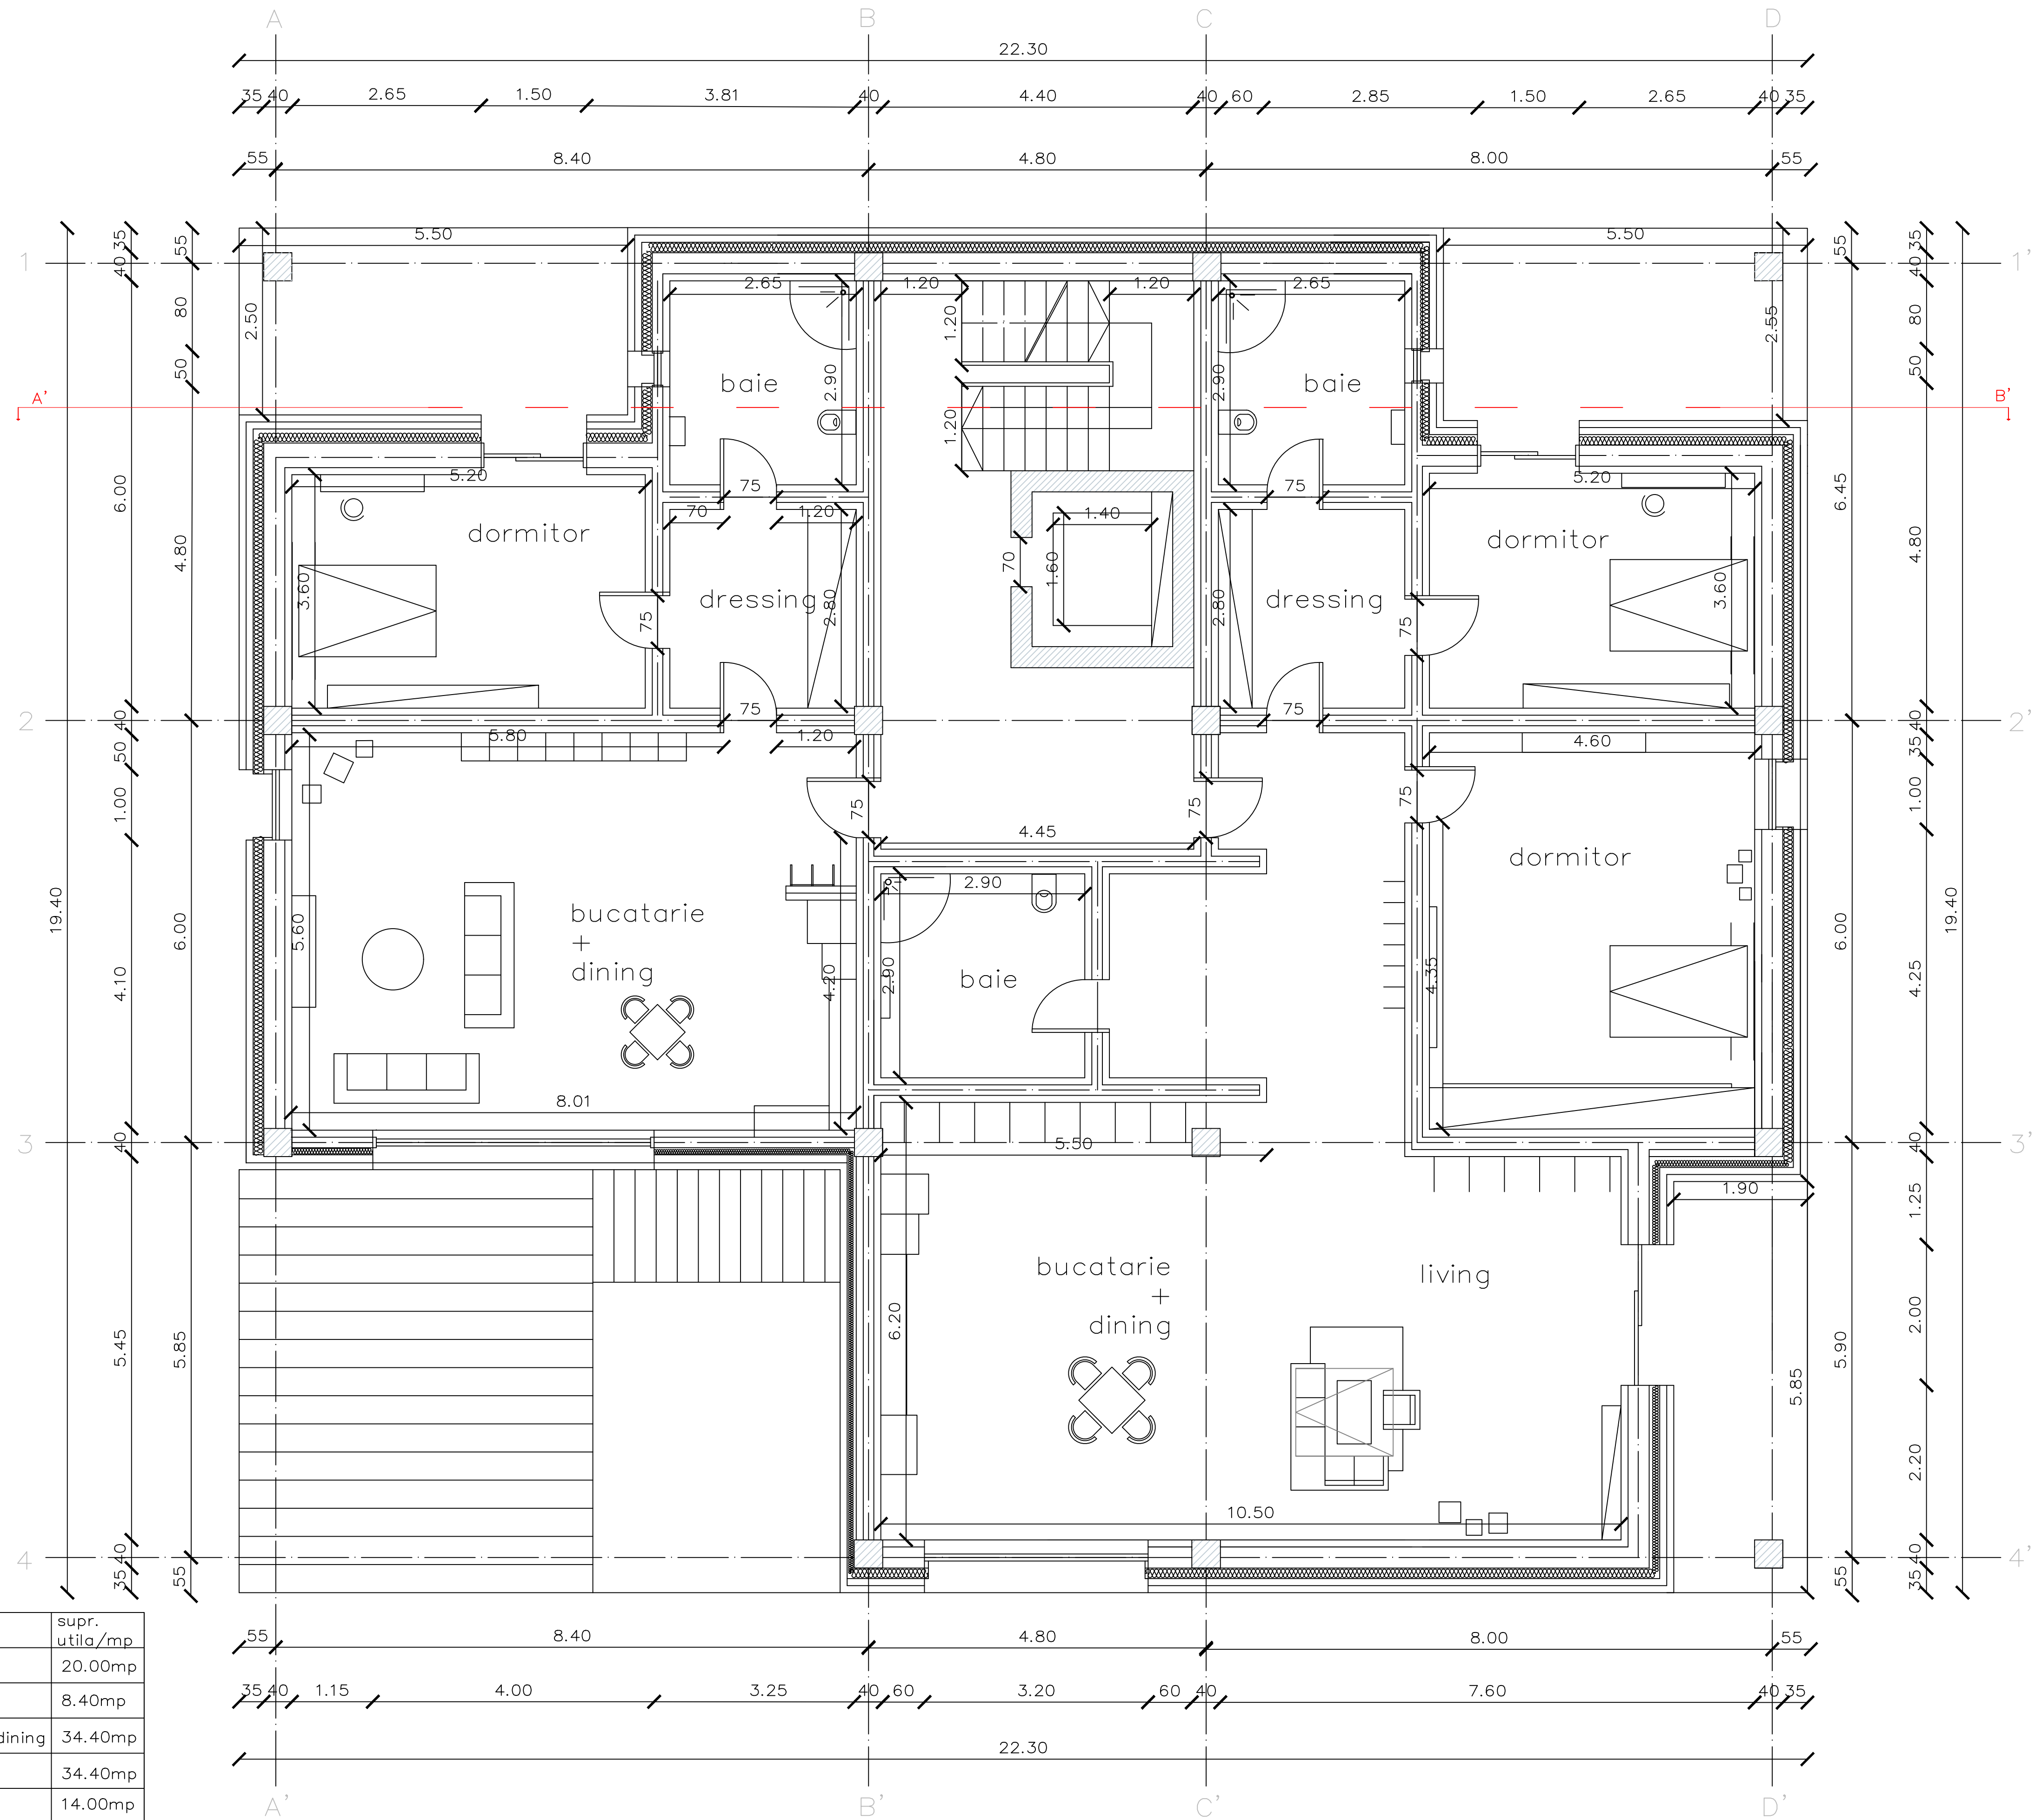

nr. ord.	zone utile	supr. utila/mp	nr. ord.	zone utile	supr. utila/mp
1.	vestibul	8.45mp	10.	dining	11.00mp
2.	hol acces d.	7.55mp	11.	living	46.90mp
3.	dressing	7.80mp	12.	logie	13.55mp
4.	baie	7.80mp	12.	logie	14.00mp
5.	dormitor	18.70mp		total	200.15mp
6.	baie	7.80mp			
7.	dormitor	30.00mp			
8.	depozitare	6.25mp			
9.	bucatarie	20.35mp			

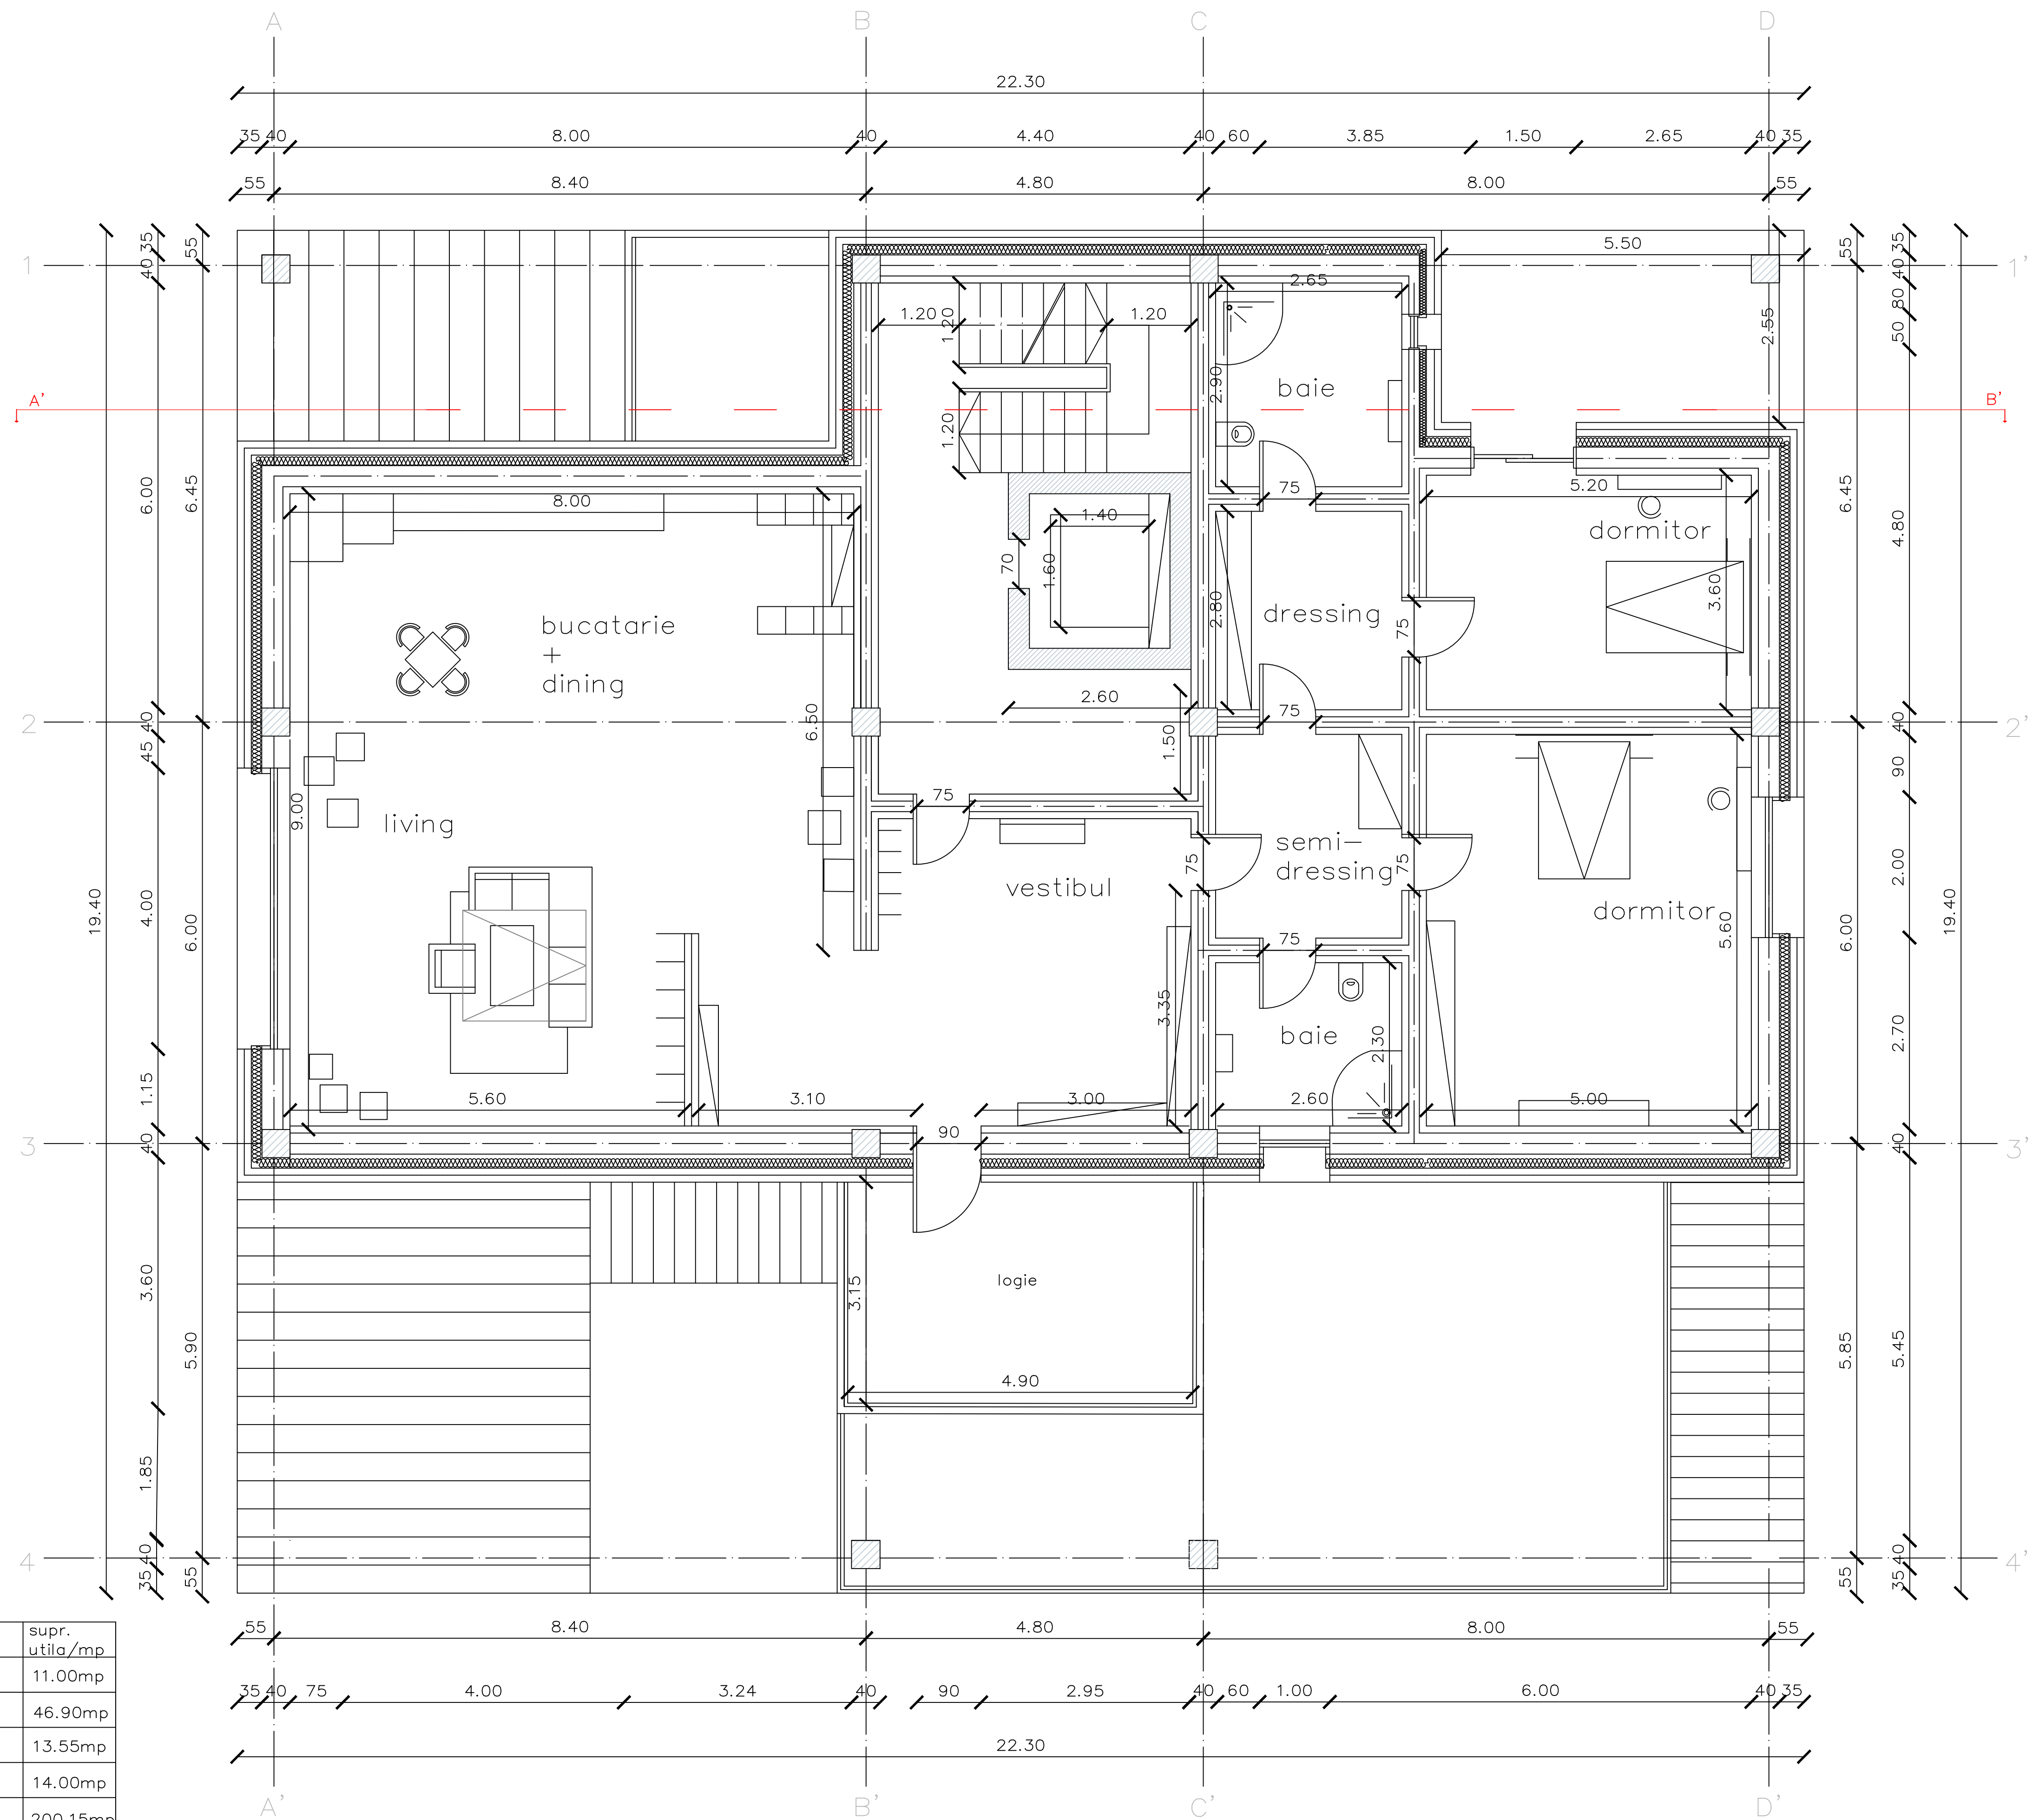

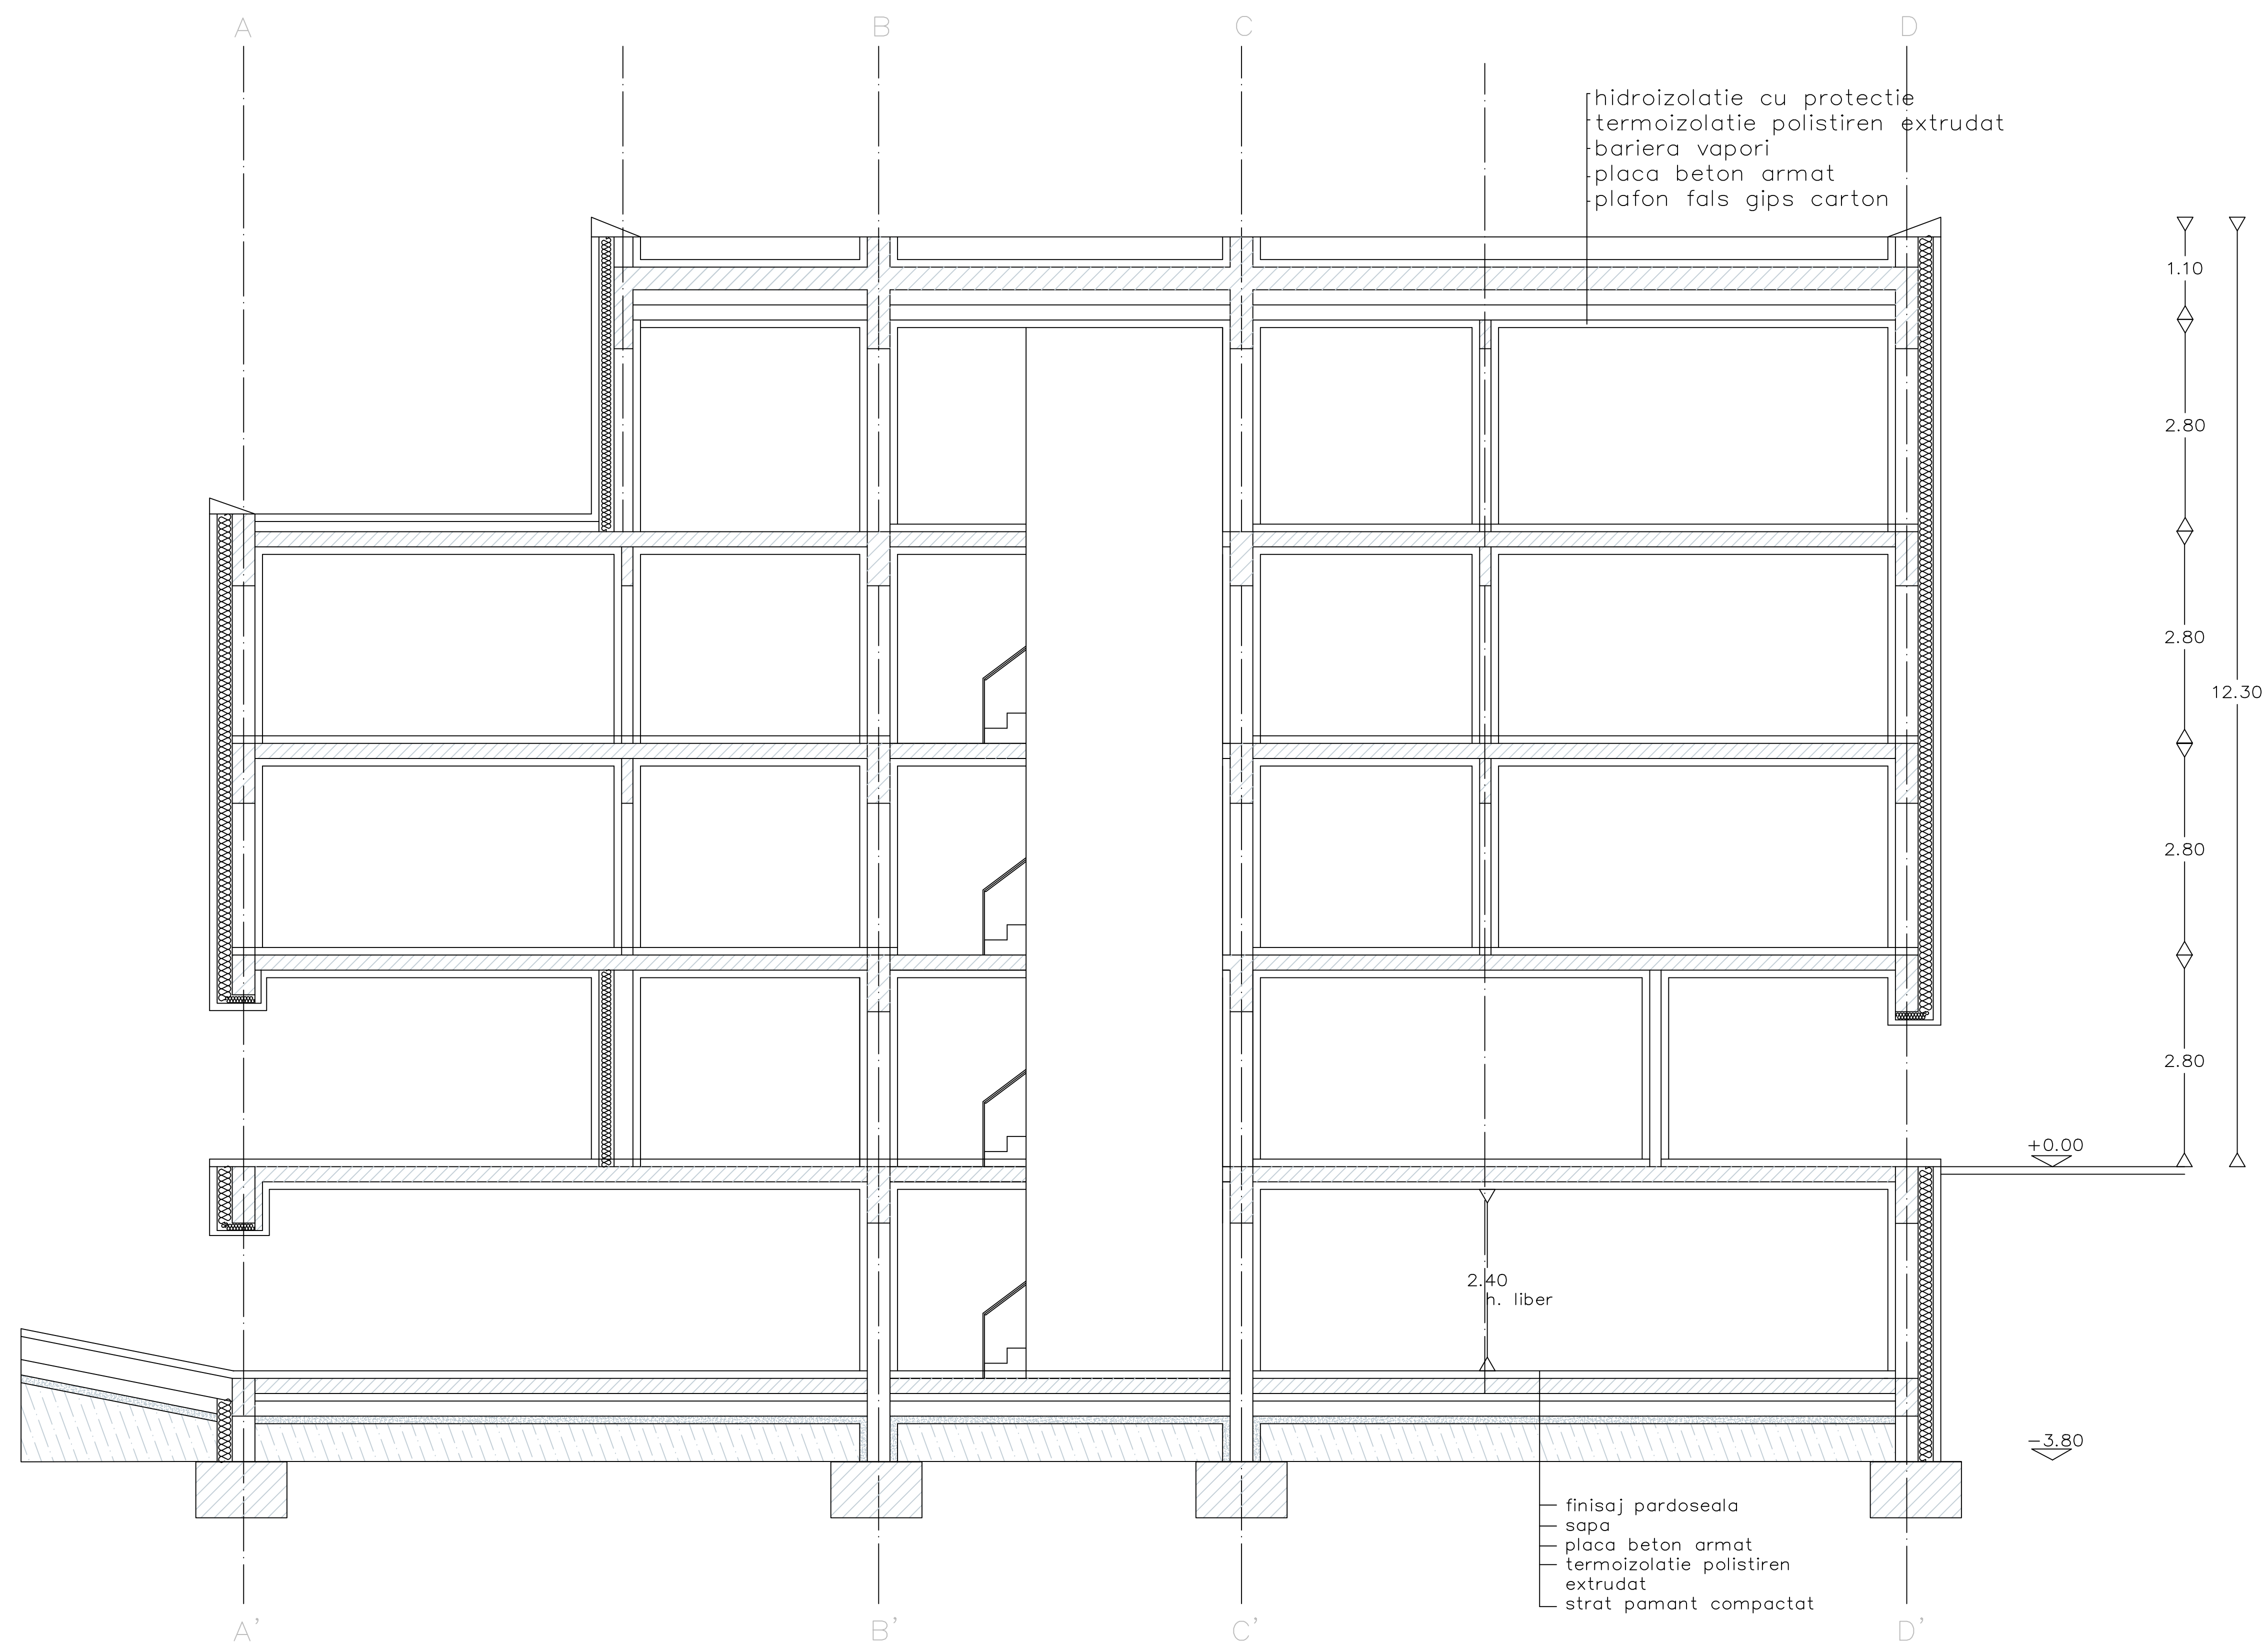

fatada secundara A'—A




fatada principala A'—D'




plan de situatie 1/500




desfasurata aa'

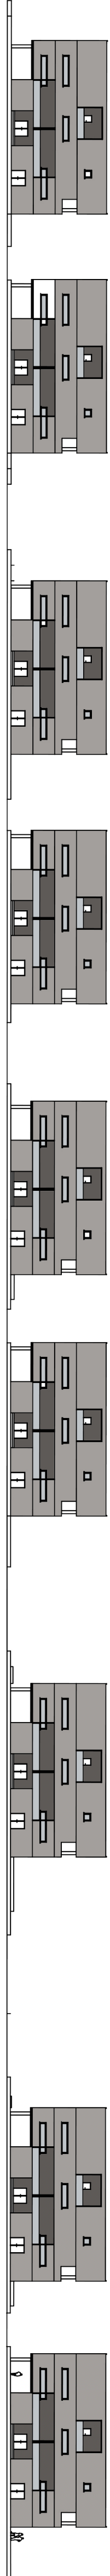


desfasurata ab'

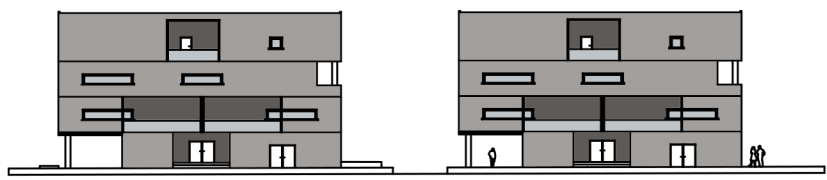


plan detaliu 1/500

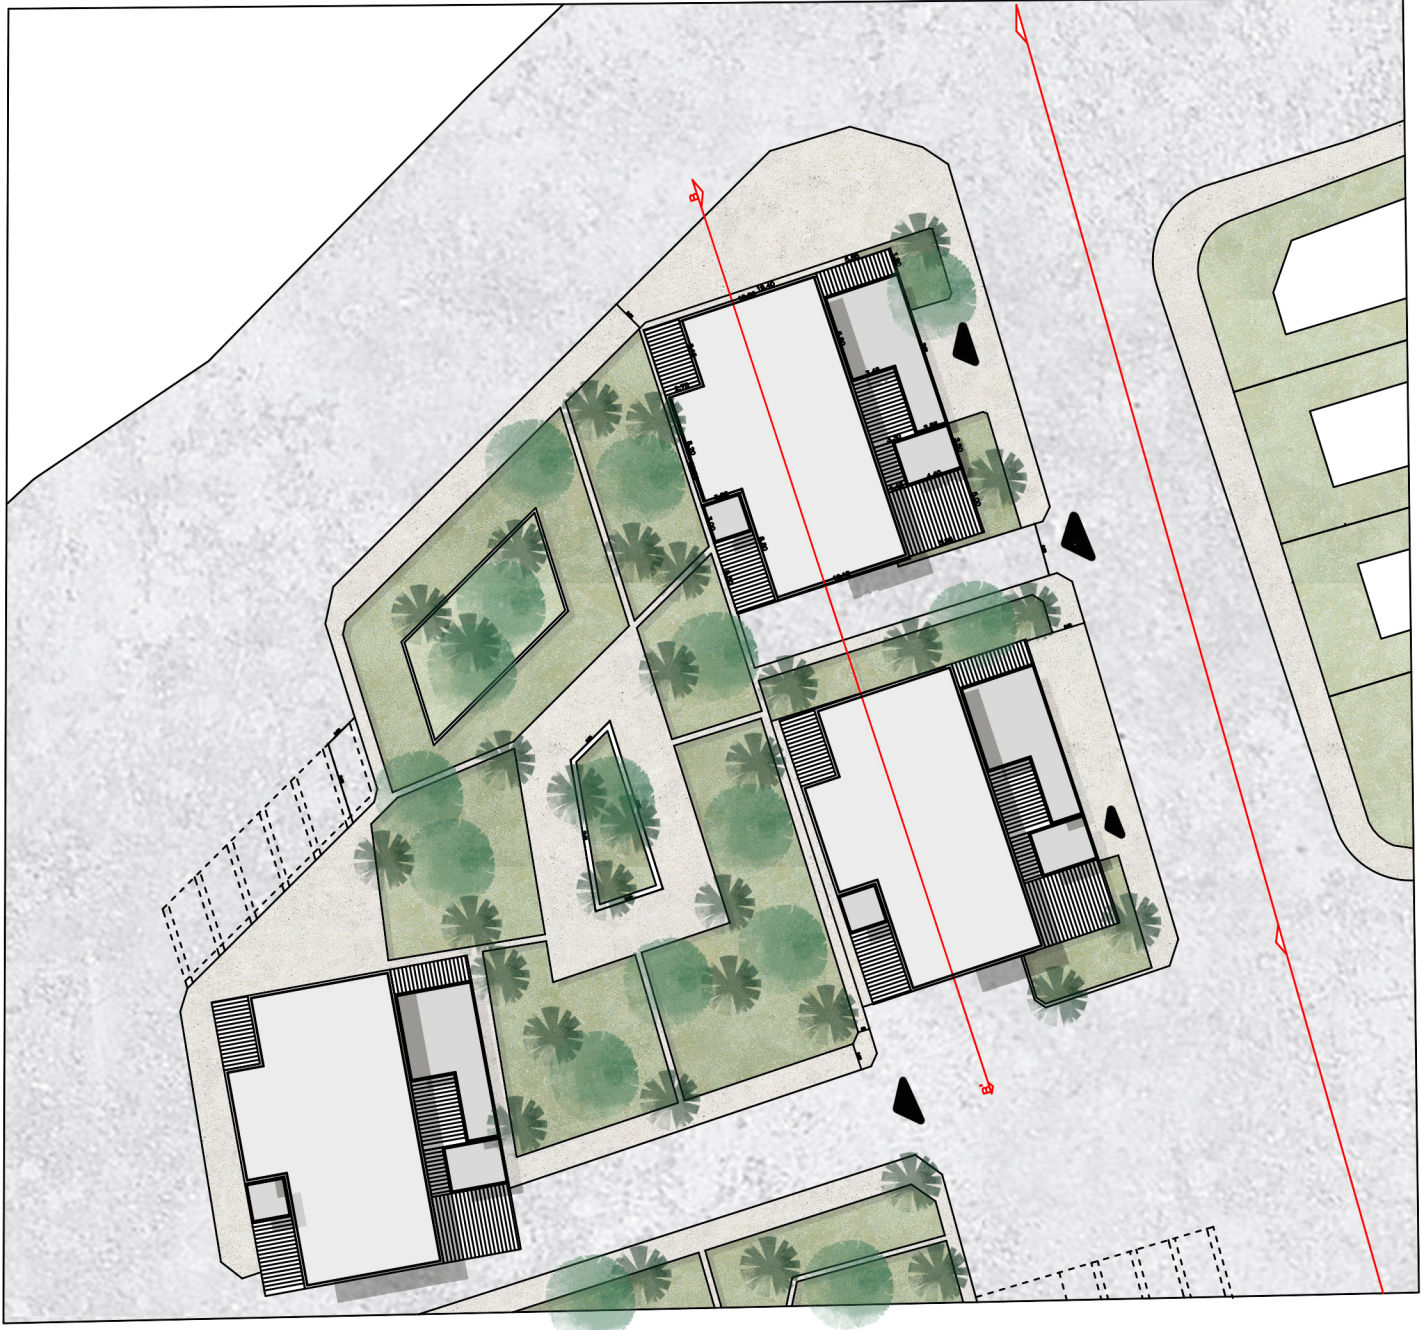


sectiune bb'

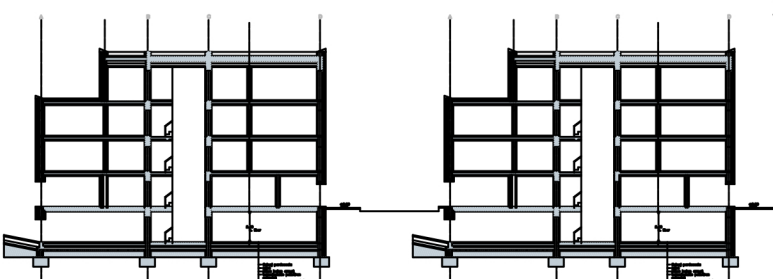

scheme functionale

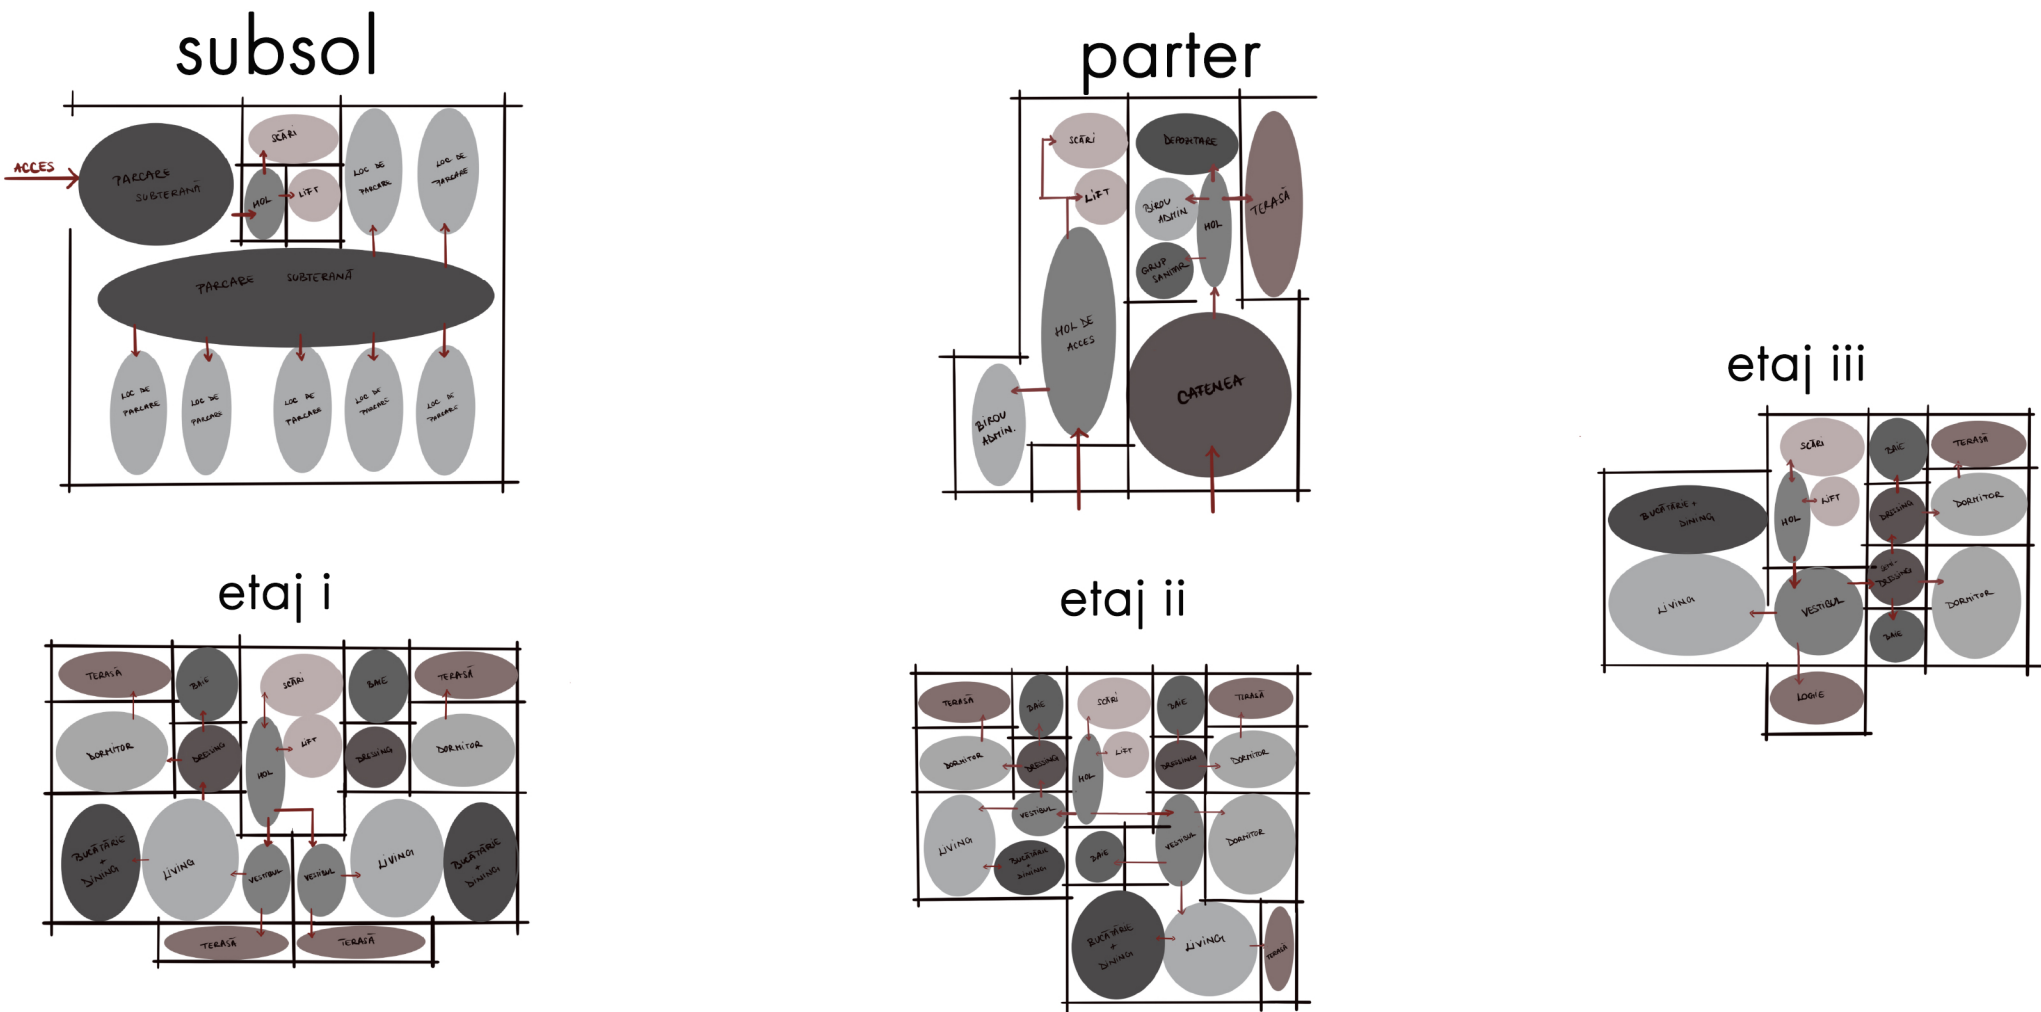

PLAN INVELITOARE 1/50

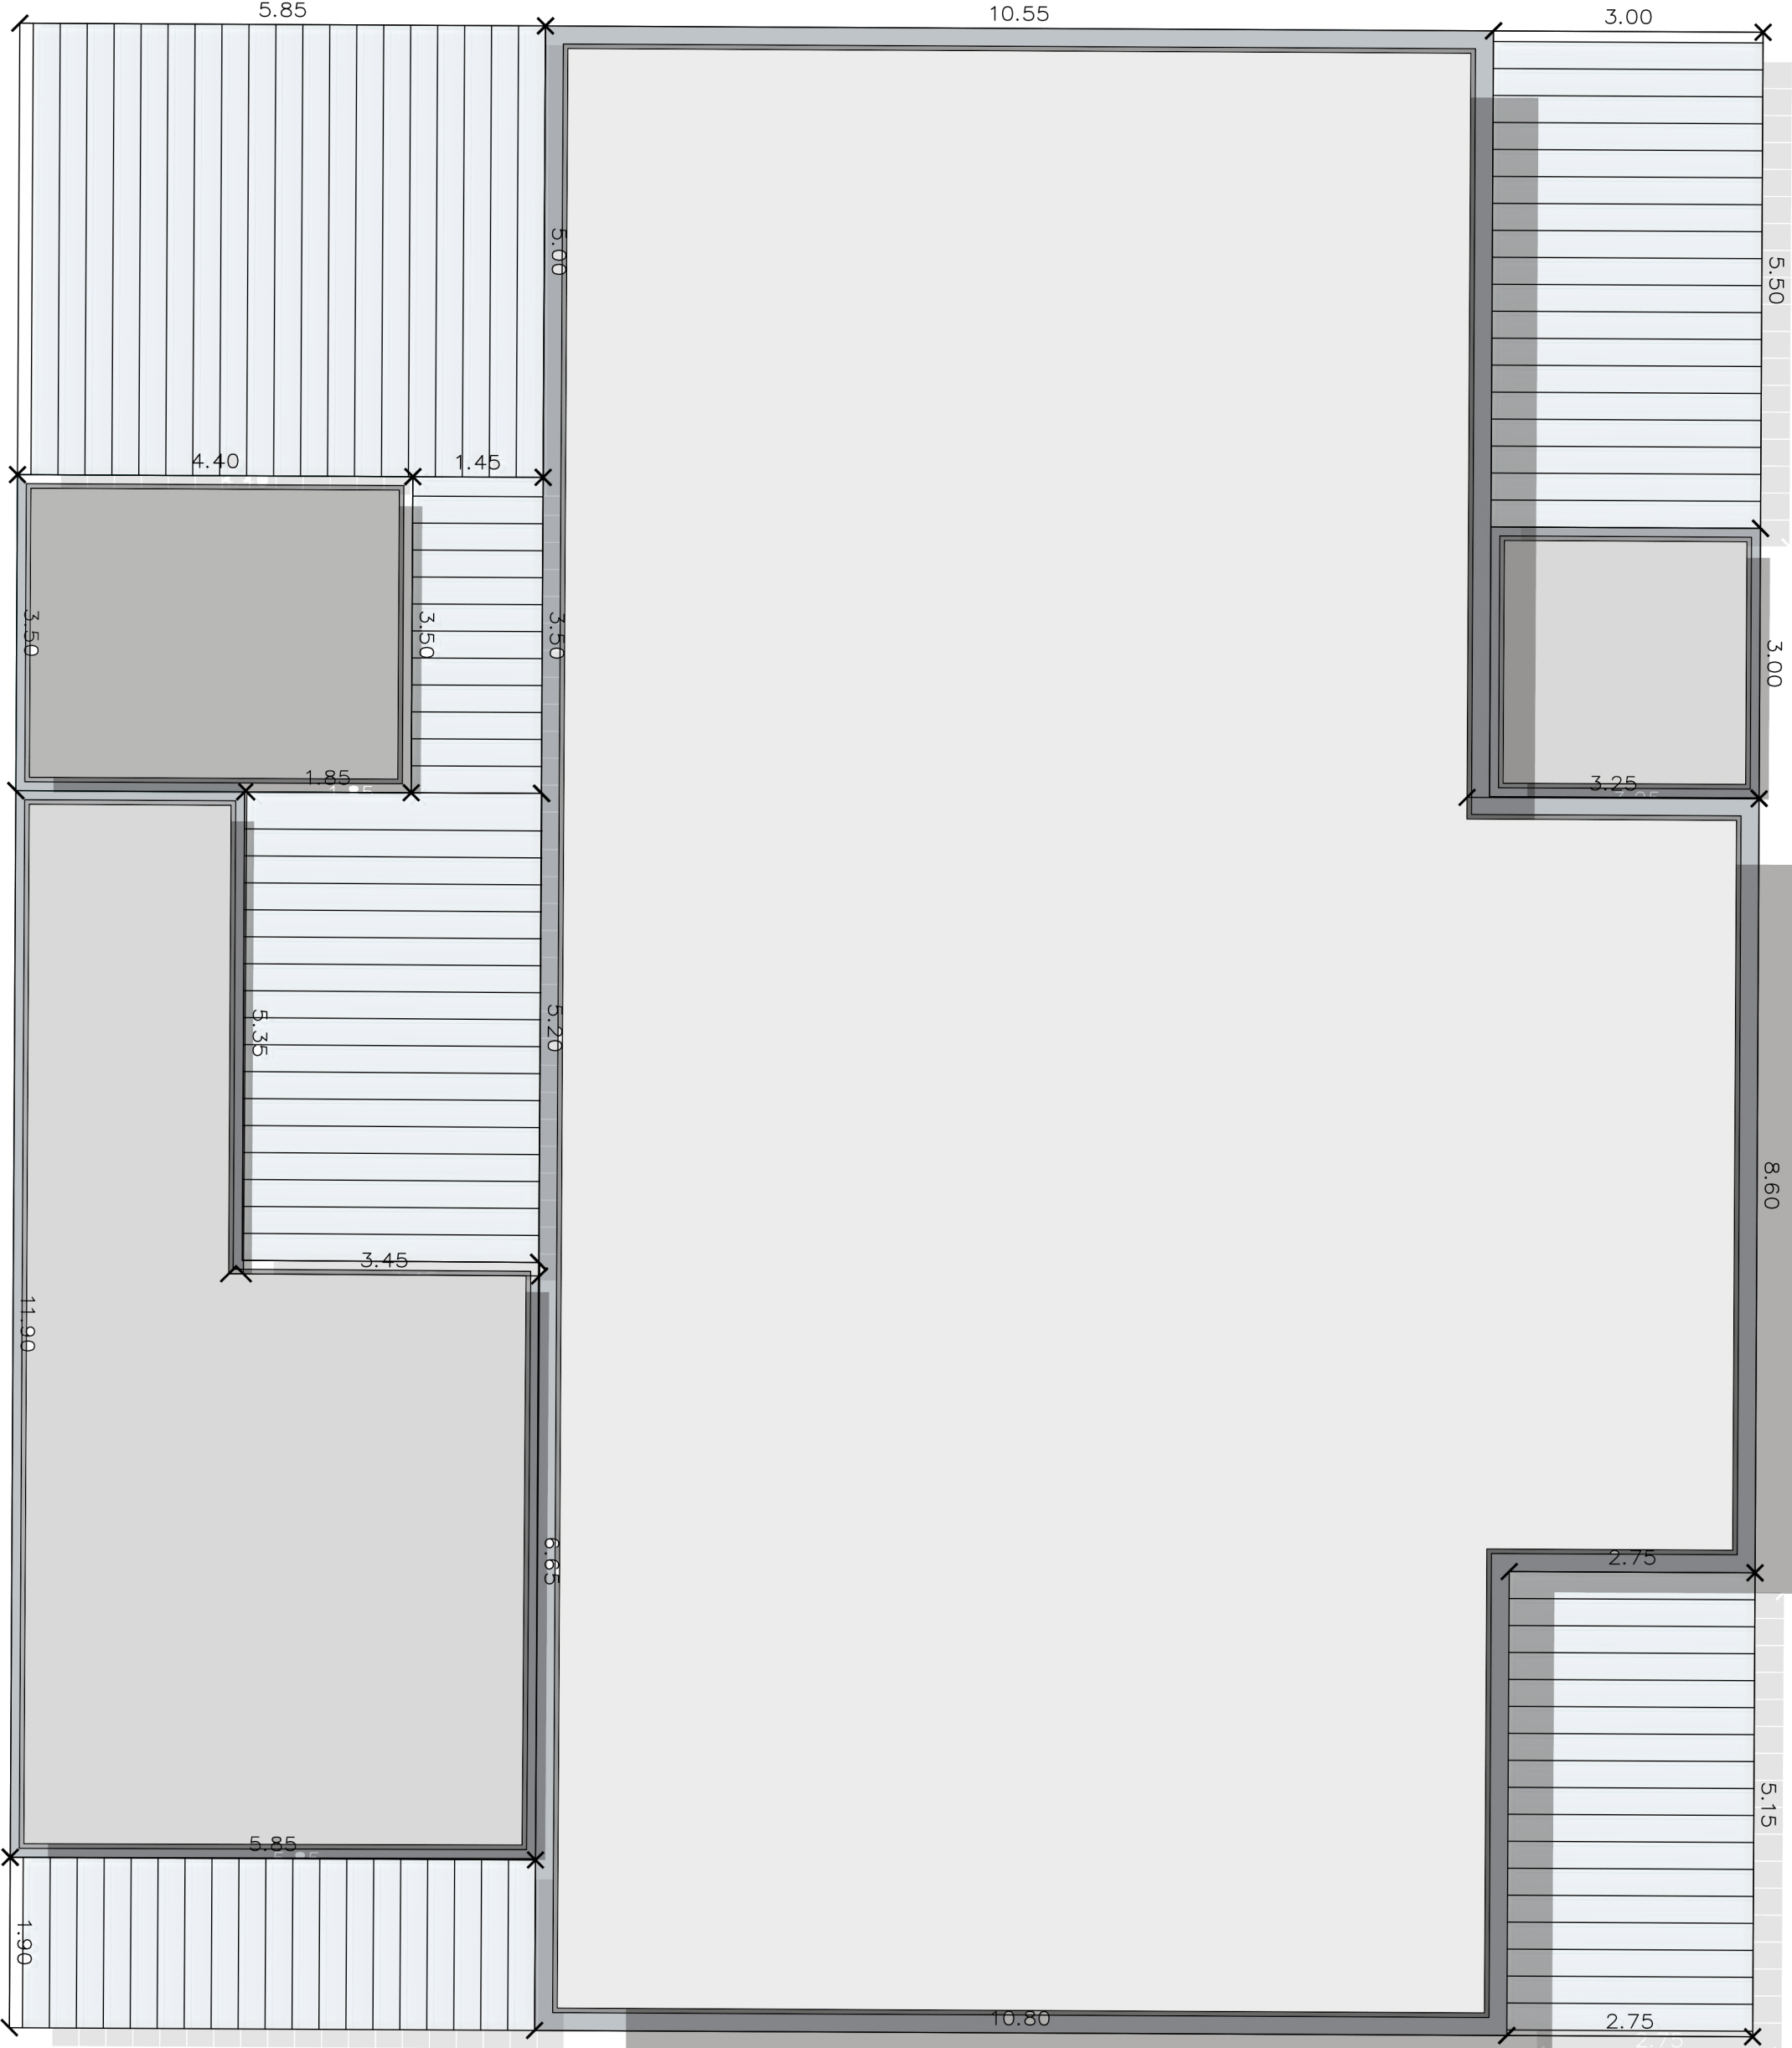

axonometrii volumetrice 1/100

